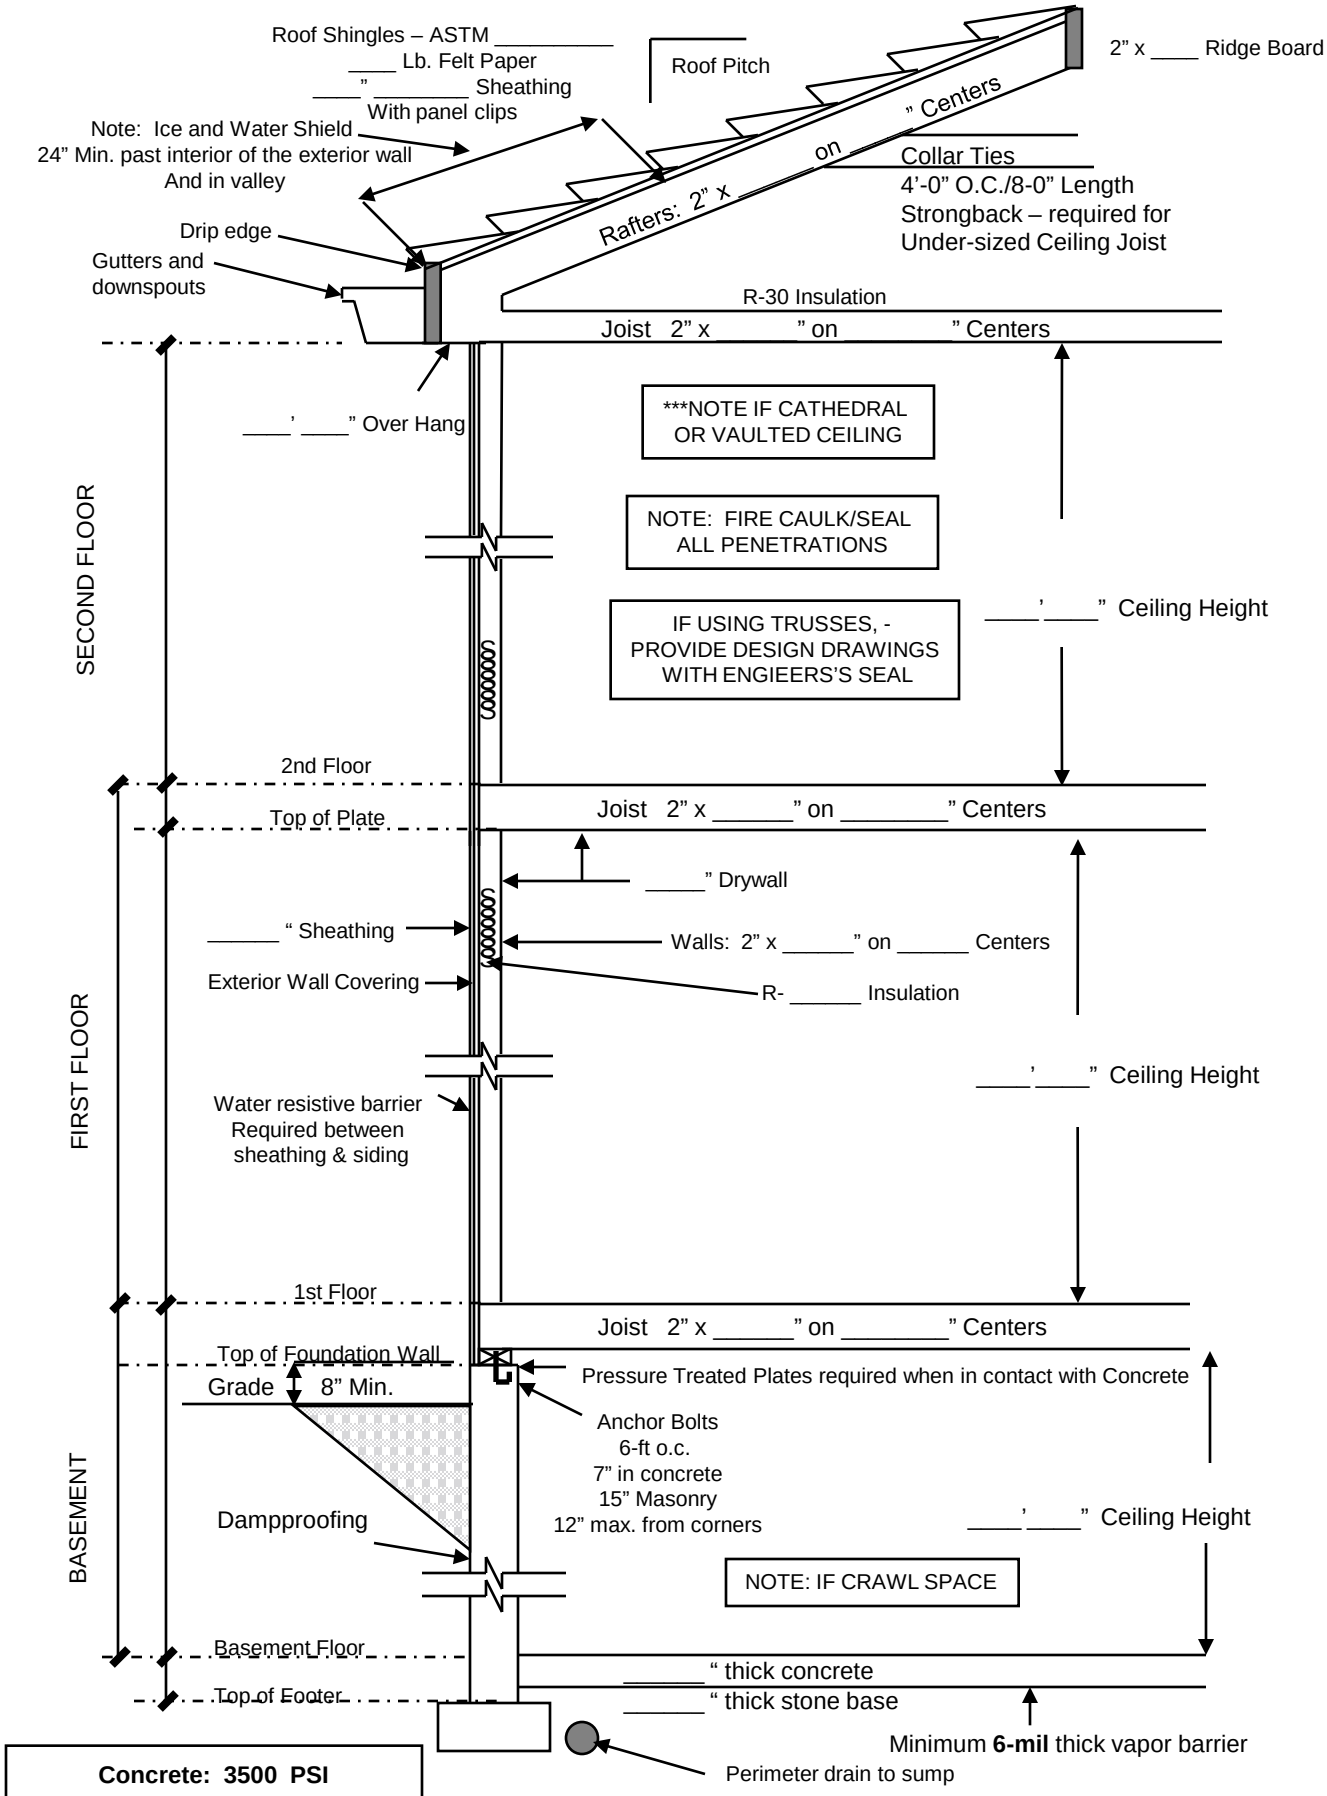

2-STORY BUILDING ADDITION